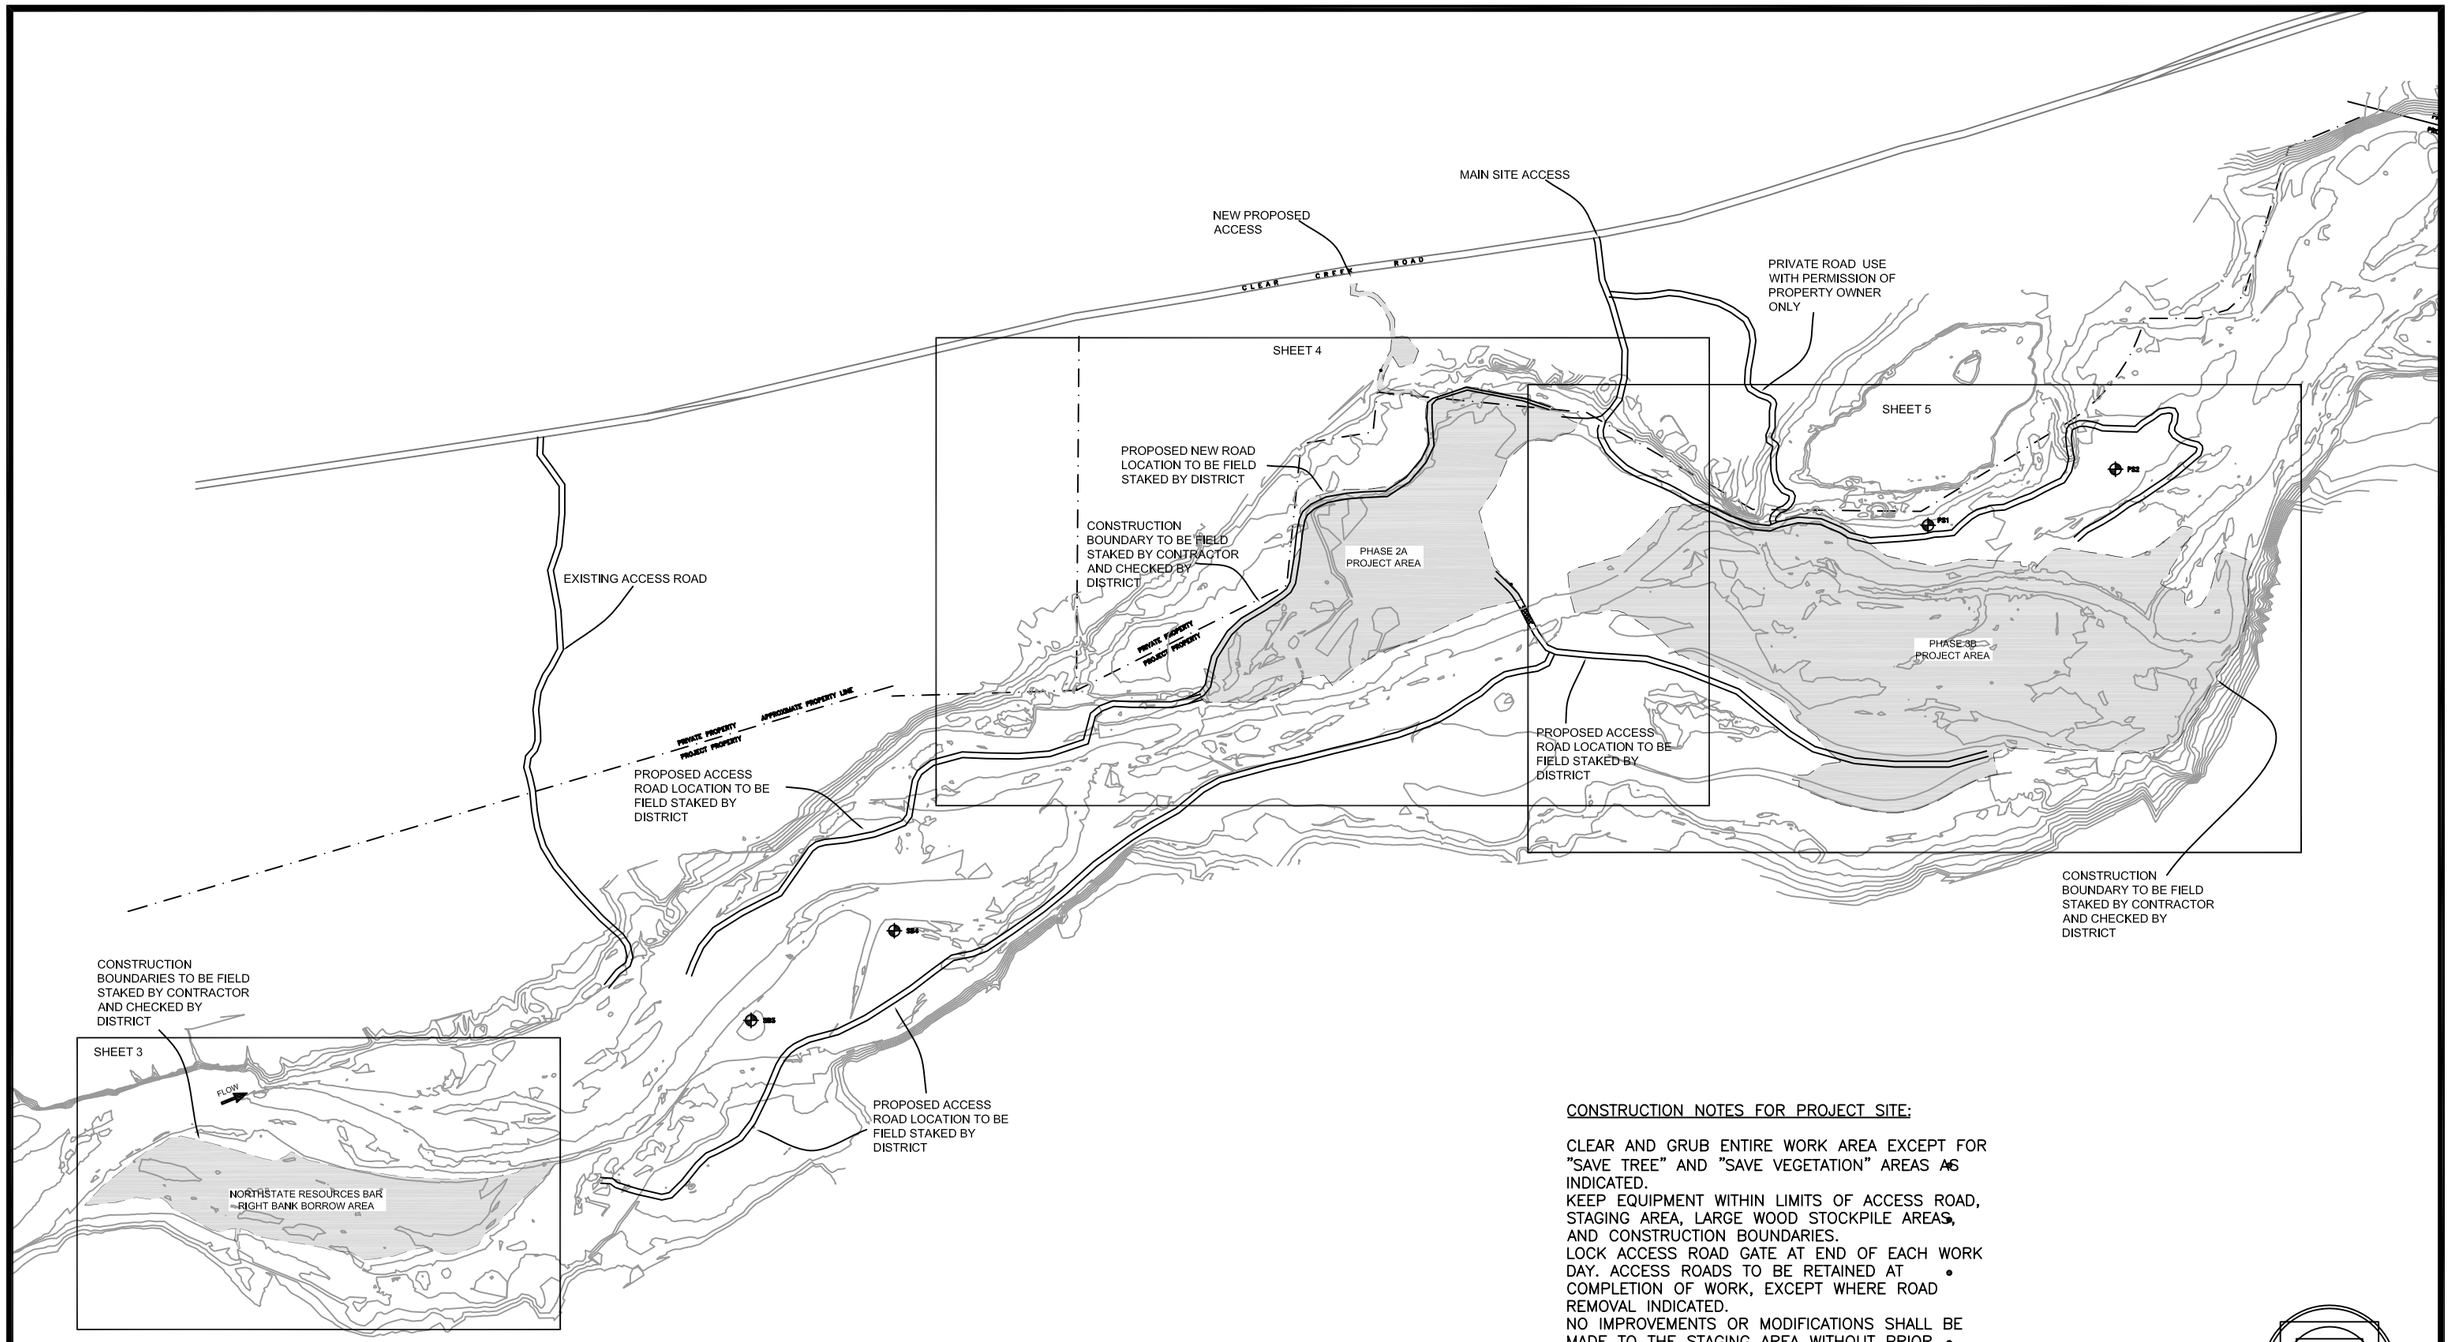

CONSTRUCTION NOTES FOR PROJECT SITE:

CLEAR AND GRUB ENTIRE WORK AREA EXCEPT FOR "SAVE TREE" AND "SAVE VEGETATION" AREAS AS INDICATED.
KEEP EQUIPMENT WITHIN LIMITS OF ACCESS ROAD, STAGING AREA, LARGE WOOD STOCKPILE AREAS, AND CONSTRUCTION BOUNDARIES.
LOCK ACCESS ROAD GATE AT END OF EACH WORK DAY. ACCESS ROADS TO BE RETAINED AT COMPLETION OF WORK, EXCEPT WHERE ROAD REMOVAL INDICATED.
NO IMPROVEMENTS OR MODIFICATIONS SHALL BE MADE TO THE STAGING AREA WITHOUT PRIOR APPROVAL OF THE DISTRICT.
ALL EQUIPMENT MAINTENANCE AND REFUELING TO OCCUR IN DESIGNATED EQUIPMENT STAGING AREA.

DRAFT

		DATE	REV. DATE
PREPARED BY	KB	6/05	
REVIEWED BY	GM JKA	6/05 6/05	

PREPARED FOR
WESTERN SHASTA RESOURCE CONSERVATION DISTRICT
6270 PARALLEL ROAD
ANDERSON, CA 96007

LEGEND
CONSTRUCTION BOUNDARY
EXISTING 5' CONTOURS
ACCESS ROADS
SURVEY CONTROL POINTS

LOWER CLEAR CREEK
FLOODWAY REHABILITATION PROJECT
PHASE 3B
PROJECT SITE ACCESS, WORK AREAS, AND SHEET LAYOUT WITH 2004 AERIAL PHOTO

GMA
GRAHAM MATTHEWS & ASSOCIATES
Hydrology · Geomorphology · Stream Restoration
P.O. Box 1516 Weaverville, CA 96093-1516
(530) 623-5327 ph (530) 623-5328 fax
graham@gmahydrology.com

N

SCALE 0 250

SHEET 2/9