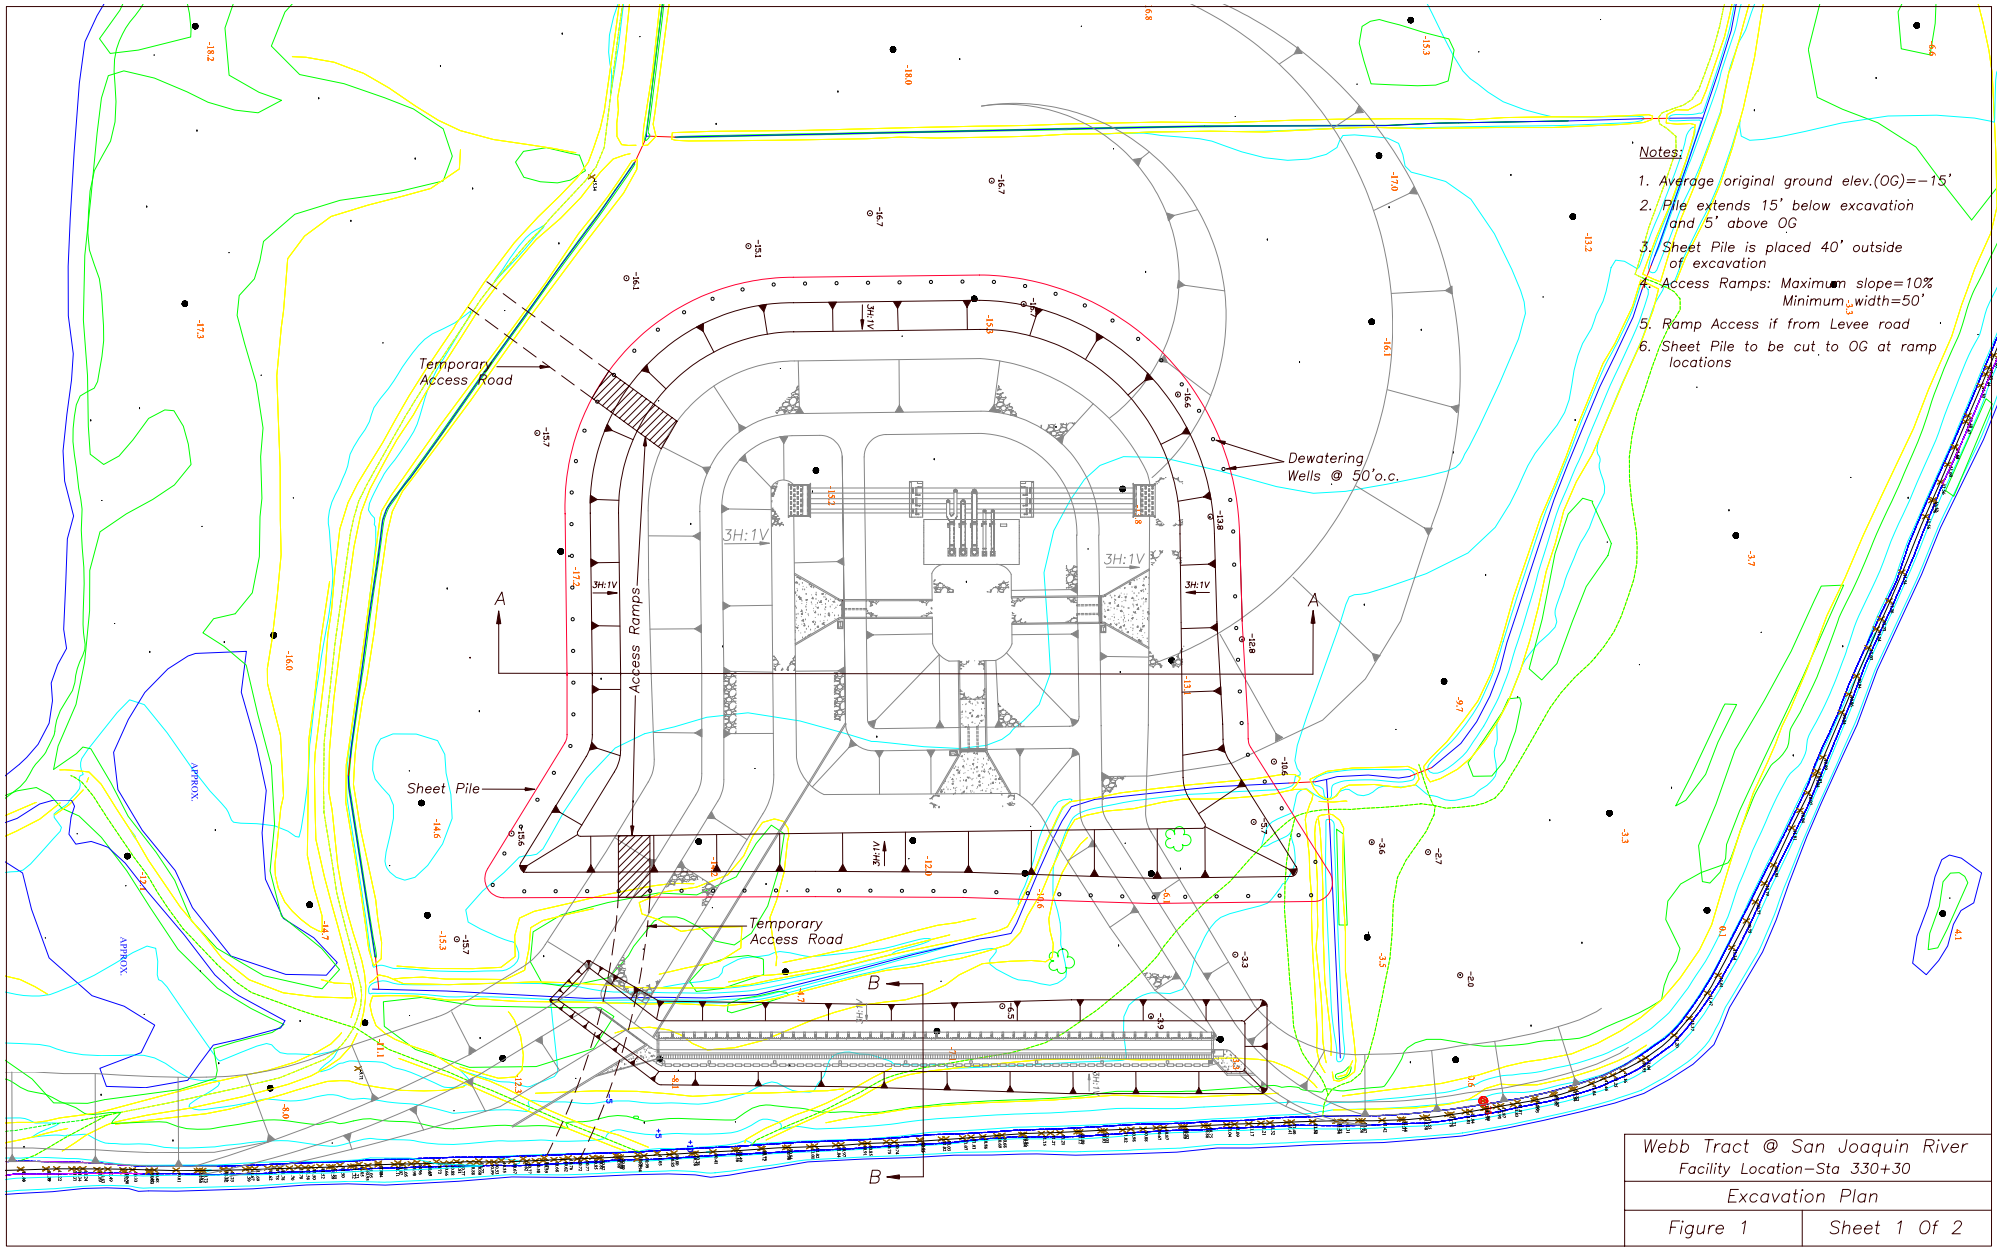

Notes:

1. Average original ground elev.(OG)=−15'
2. Pile extends 15' below excavation and 5' above OG
3. Sheet Pile is placed 40' outside of excavation
4. Access Ramps: Maximum slope=10% Minimum width=50'
5. Ramp Access if from Levee road
6. Sheet Pile to be cut to OG at ramp locations

Webb Tract @ San Joaquin River Facility Location−Sta 330+30	
Excavation Plan	
Figure 1	Sheet 1 Of 2

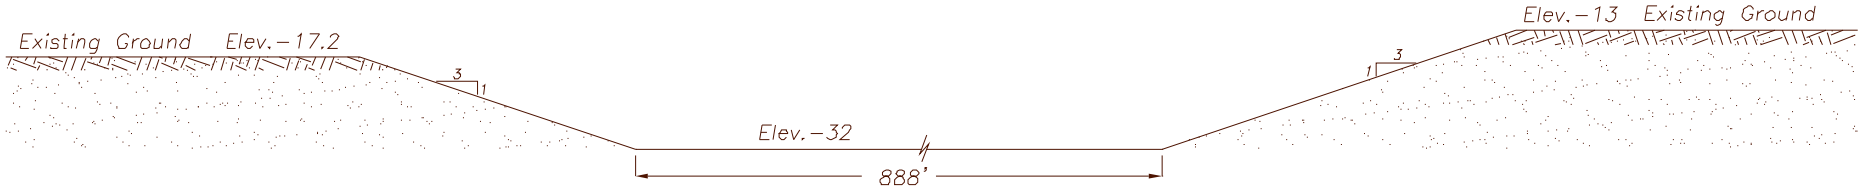

Section – AA

Scale: 1"=20'

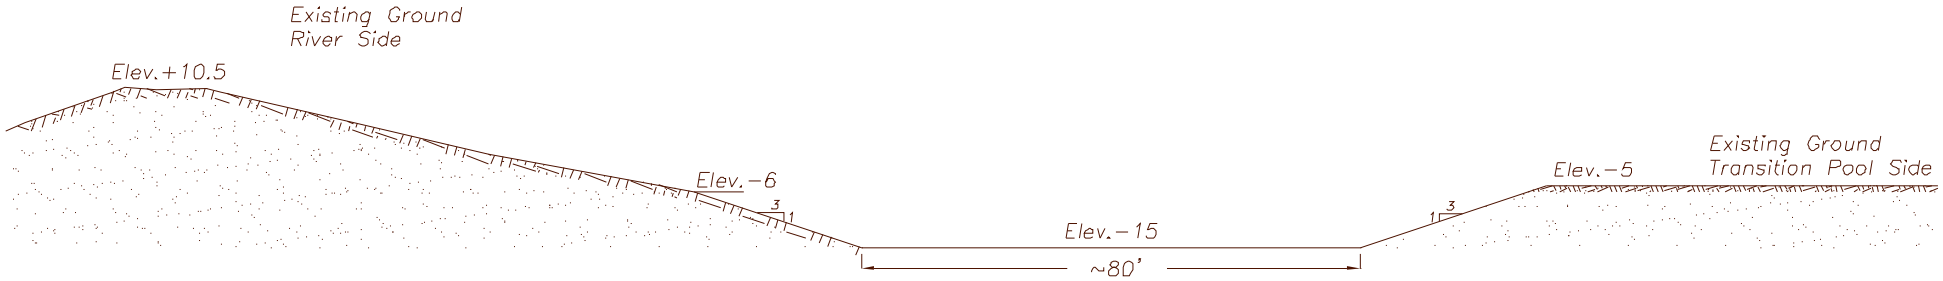

Section – BB

Scale: 1"=20'

Webb Tract @ San Joaquin River Facility Location – Sta 330+30	
Excavation Plan – Sections AA, BB	
Figure 1	Sheet 2 Of 2

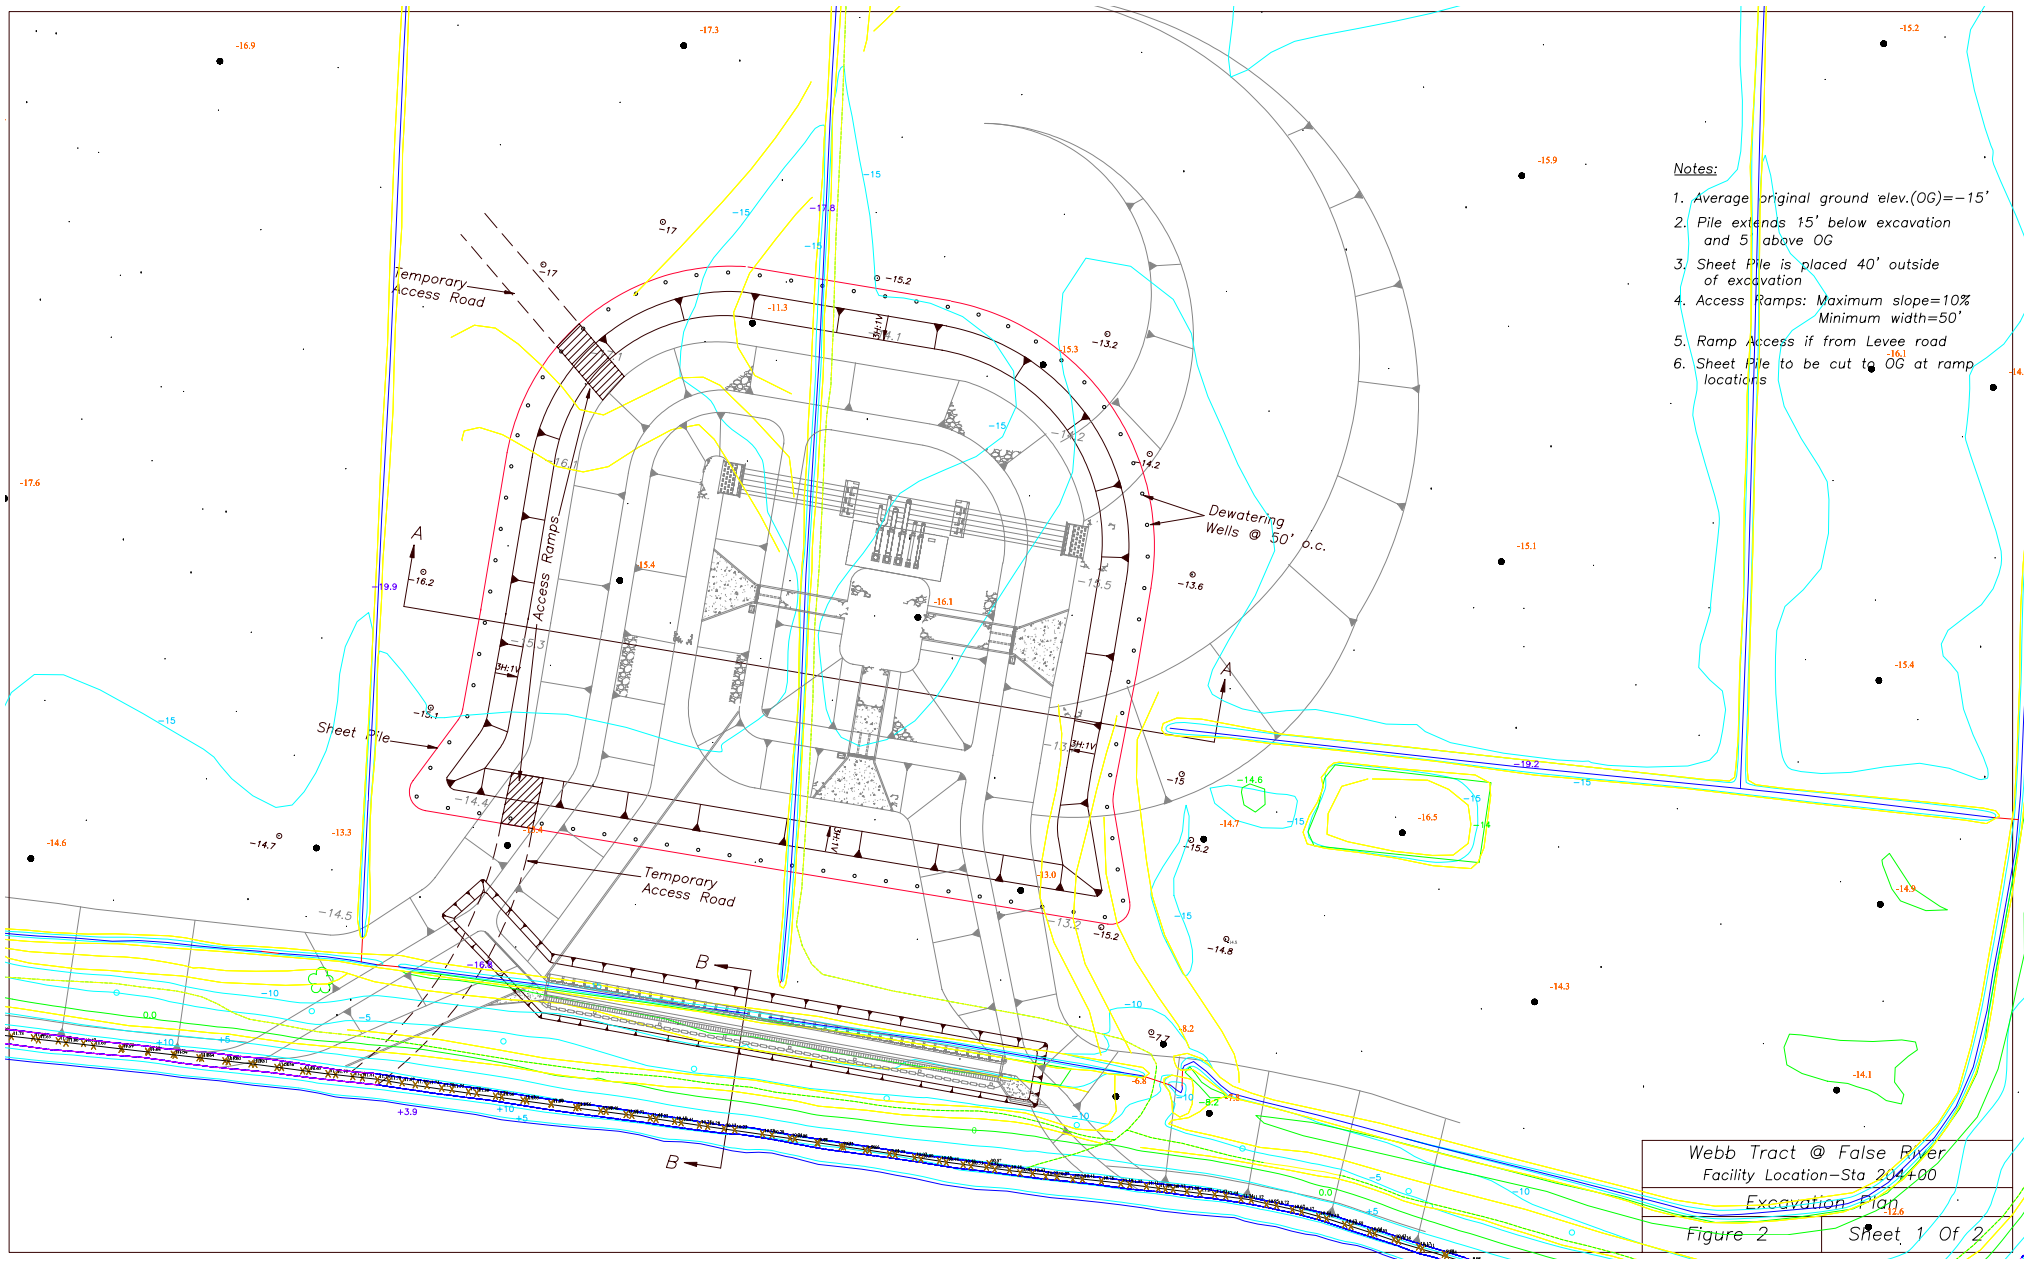
Temporary Access Road
Access Ramps
Sheet Pile
Dewatering Wells @ 50' o.c.
Temporary Access Road
A
A
B
B
3H:1V
Notes:
1. Average original ground elev.(OG)=−15'
2. Pile extends 15' below excavation and 5' above OG
3. Sheet Pile is placed 40' outside of excavation
4. Access Ramps: Maximum slope=10% Minimum width=50'
5. Ramp Access if from Levee road
6. Sheet Pile to be cut to OG at ramp locations
Webb Tract @ False River
Facility Location−Sta 204+00
Excavation Plan
Figure 2
Sheet 1 Of 2

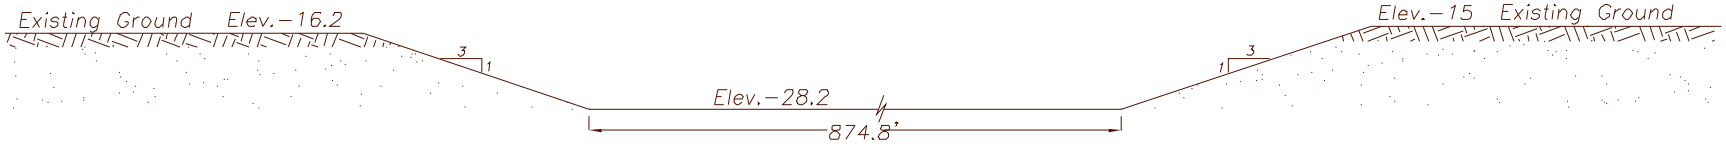

Section–AA

Scale: 1"=20'

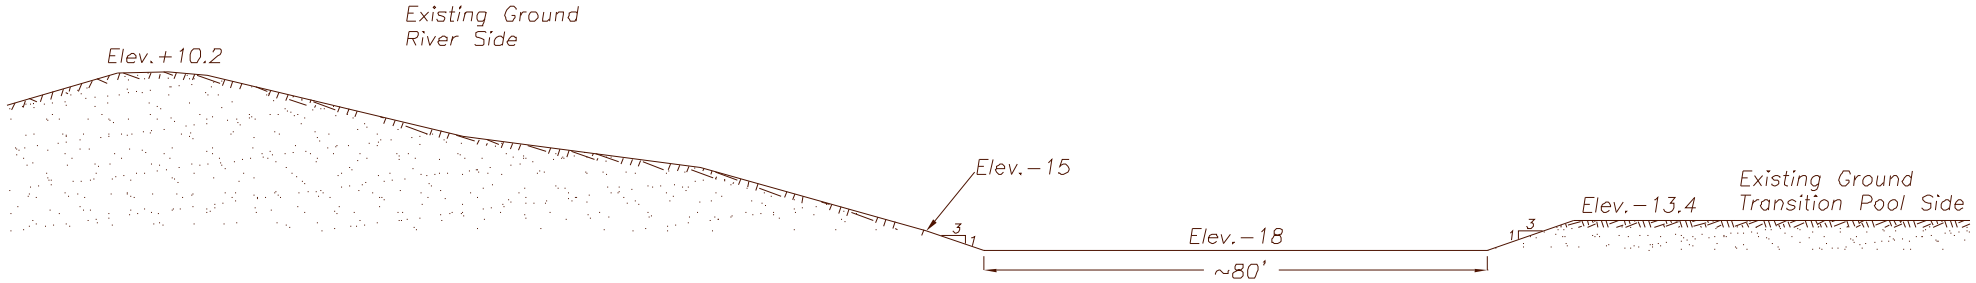

Section–BB

Scale: 1"=20'

Webb Tract @ False River Facility Location – Sta 204+00	
Excavation Plan–Sections AA, BB	
Figure 2	Sheet 2 Of 2

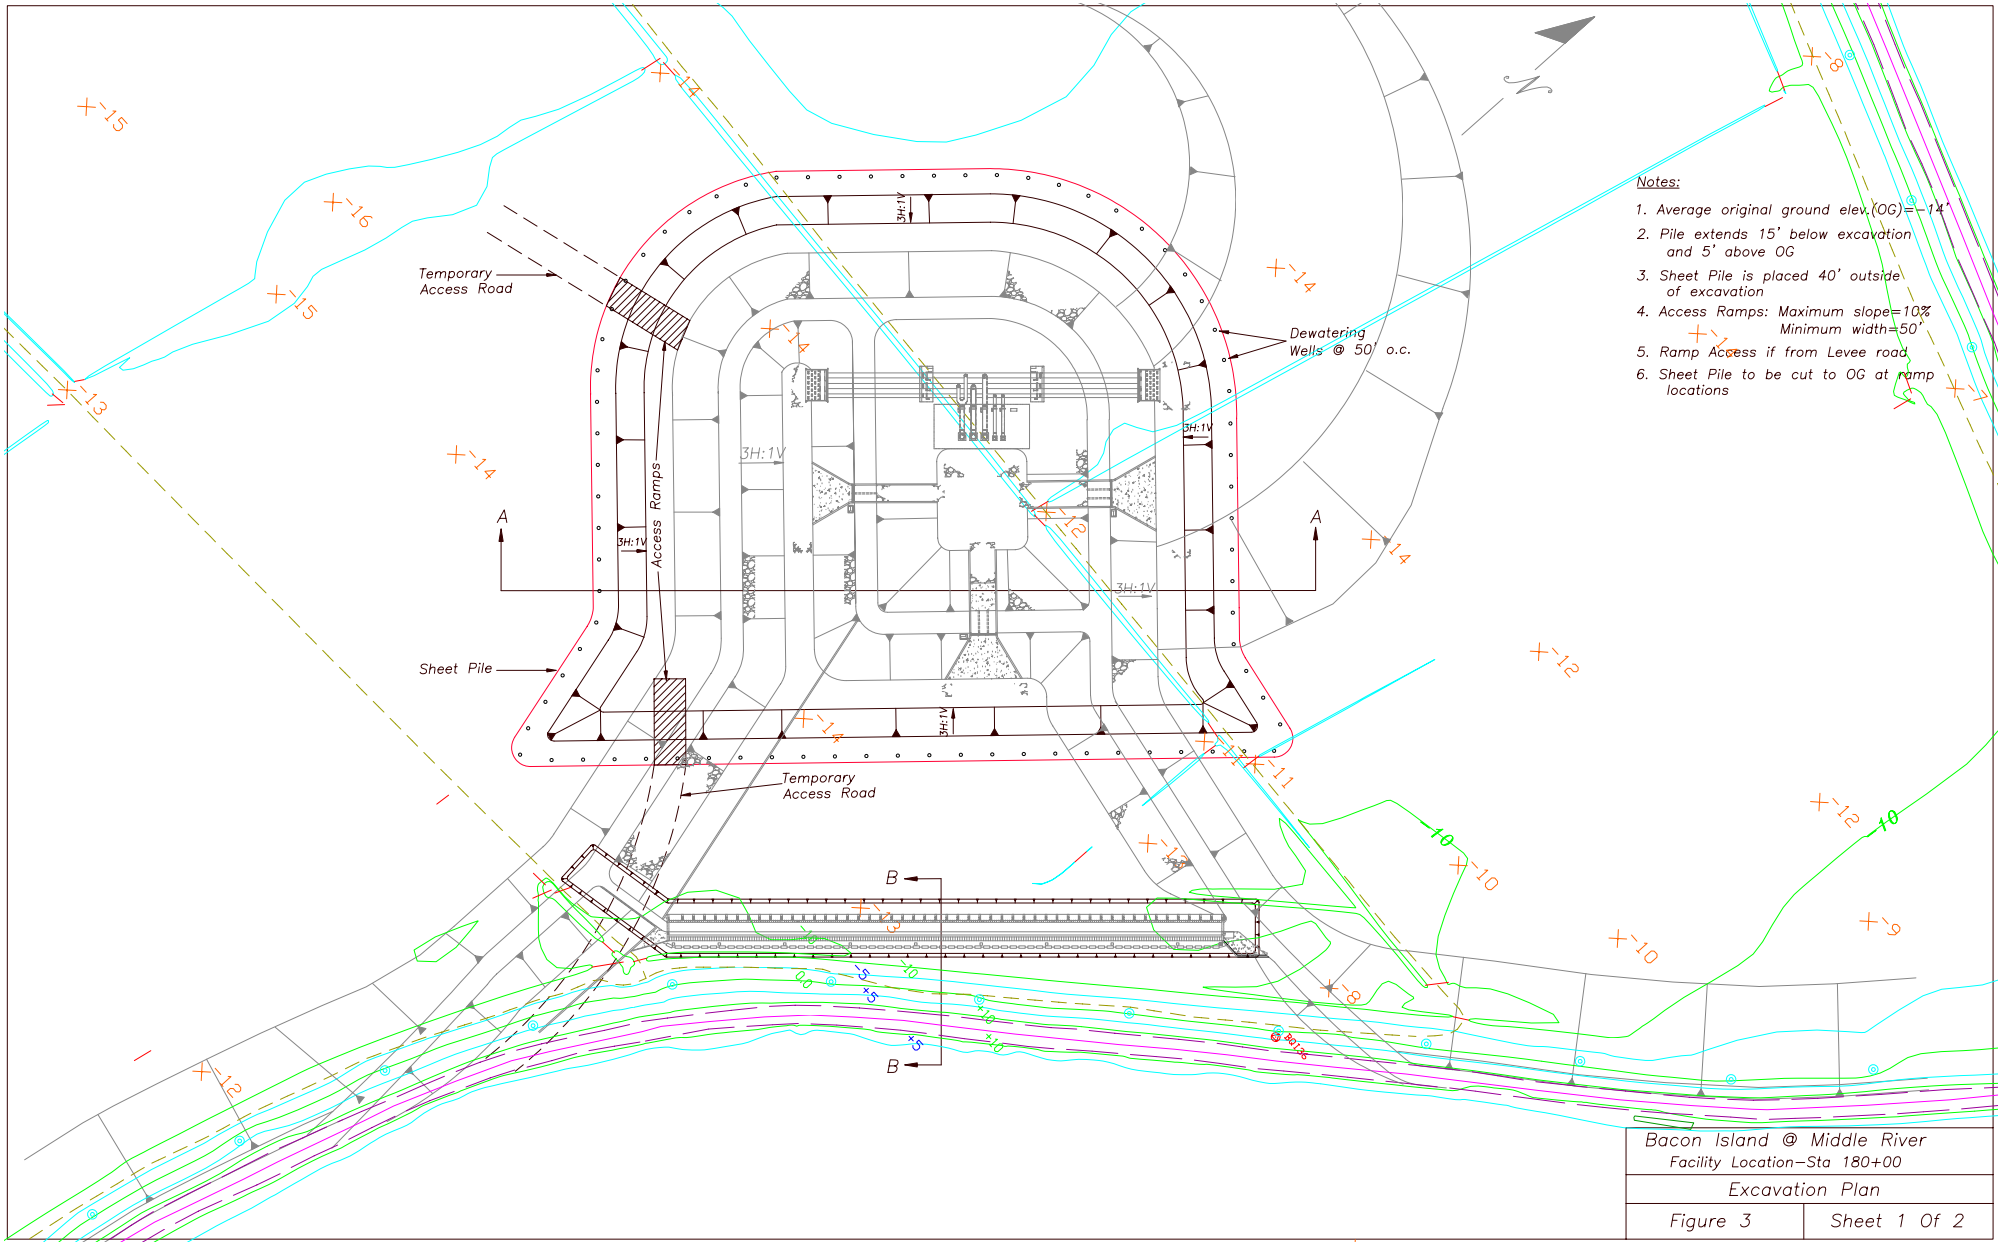
Temporary Access Road
Dewatering Wells @ 50' o.c.
Access Ramps
Sheet Pile
Temporary Access Road
3H:1V
A
A
B
B
N
Notes:
1. Average original ground elev.(OG)=-14'
2. Pile extends 15' below excavation and 5' above OG
3. Sheet Pile is placed 40' outside of excavation
4. Access Ramps: Maximum slope=10% Minimum width=50'
5. Ramp Access if from Levee road
6. Sheet Pile to be cut to OG at ramp locations
Bacon Island @ Middle River
Facility Location-Sta 180+00
Excavation Plan
Figure 3
Sheet 1 Of 2

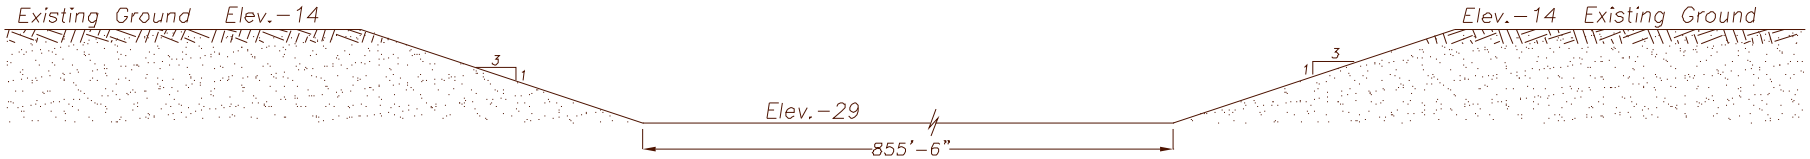

Section – AA

Scale: 1"=20'

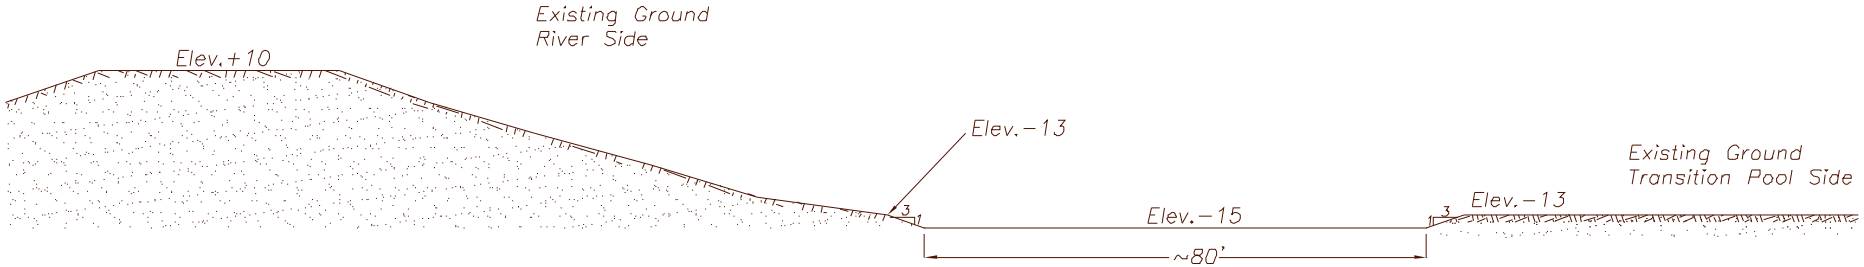

Section – BB

Scale: 1"=20'

Bacon Island @ Middle River Facility Location – Sta 180+00	
Excavation Plan – Sections AA, BB	
Figure 3	Sheet 2 Of 2

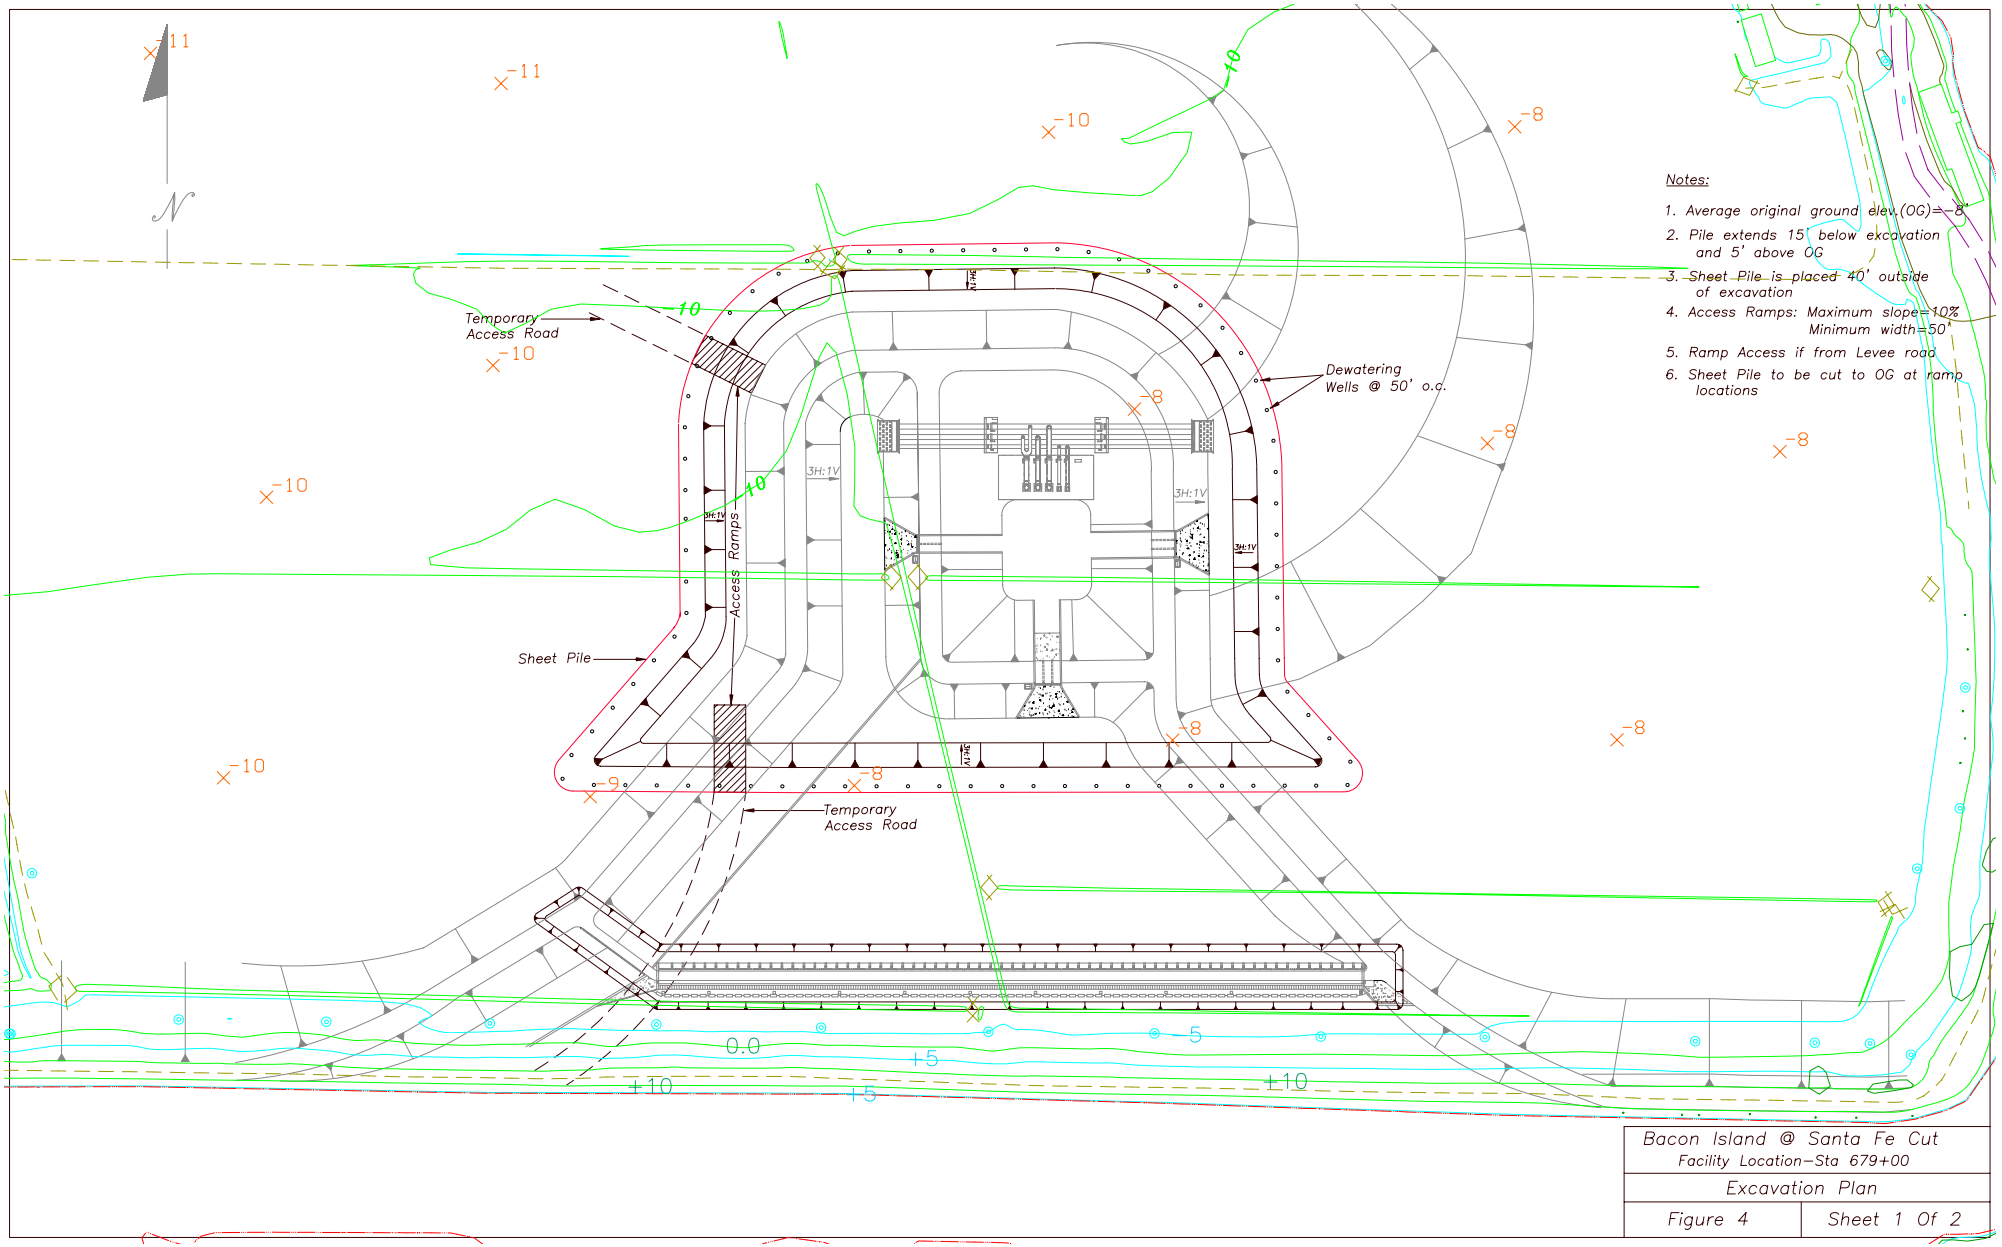

Notes:

1. Average original ground elev.(OG)=-8'
2. Pile extends 15' below excavation and 5' above OG
3. Sheet Pile is placed 40' outside of excavation
4. Access Ramps: Maximum slope=10% Minimum width=50'
5. Ramp Access if from Levee road
6. Sheet Pile to be cut to OG at ramp locations

Bacon Island @ Santa Fe Cut Facility Location–Sta 679+00	
Excavation Plan	
Figure 4	Sheet 1 Of 2

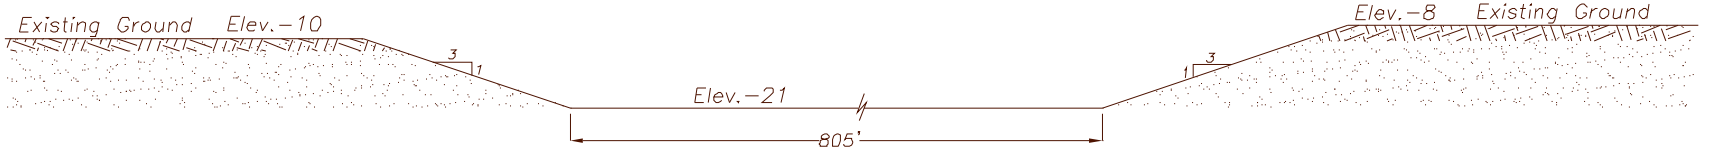

Section−AA

Scale: 1"=20'

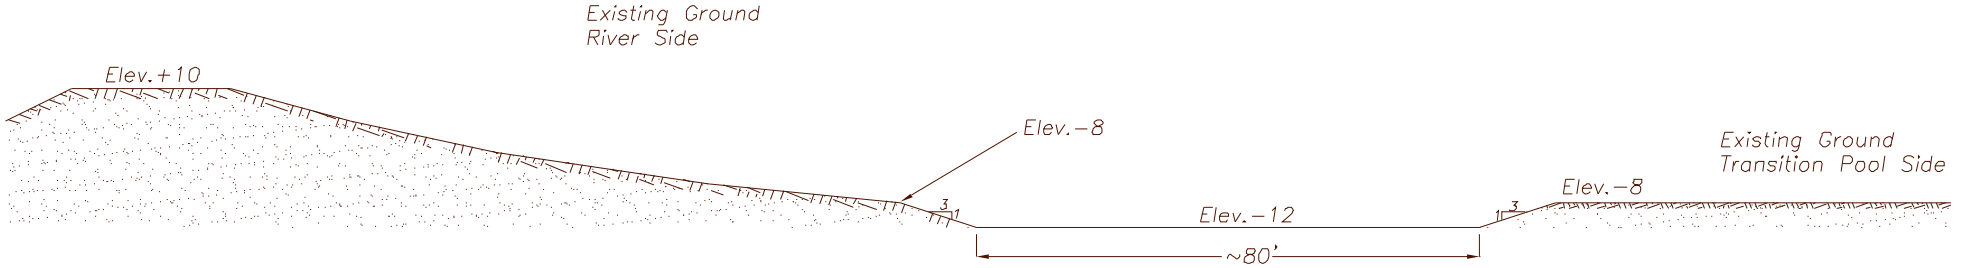

Section−BB

Scale: 1"=20'

Bacon Island @ Santa Fe Cut Facility Location − Sta 679+00	
Excavation Plan − Sections AA, BB	
Figure 4	Sheet 2 Of 2