BACON ISLAND

SAN JOAQUIN COUNTY

EXPLANATION

- BIS-1 — 2002 PHASE I DRILL HOLE LOCATION AND NUMBER
- BSC-1 — 2002 PHASE II CPT HOLE LOCATION AND NUMBER
- (10) ---- ISOPACH LINES, DEPTH TO SURFACE OF INORGANIC POTENTIAL BORROW MATERIAL.
- R-4 — ACCESS ROAD LOCATION AND NUMBER
- A A — LOCATION OF CROSS SECTION

NOTES: ISOPACH LINES FROM 2001 CPT AND 2002 PHASE I CPT AND PHASE II BOREHOLE DATA.
NUMBERS INDICATE APPROXIMATE THICKNESS (IN FEET) OF OVERLYING ORGANIC AND/OR SOFT SOILS.

REV.	DATE	DESCRIPTION

DRAWING SCALES

0 1000 3000 5000

SCALE OF FEET

GEOLOGY REPORT No.	94-00-20
CONSTRUCTION SPEC. No.	
GEOLOGY DRAWING No.	PG-FS5-06
GEOLOGIC MAPPING AND/OR LOGGING BY:	1 TJM 7000
DRAWING PREPARED BY:	TJM 7000 DATE: 10-15-02

STATE OF CALIFORNIA
THE RESOURCES AGENCY
DEPARTMENT OF WATER RESOURCES
DIVISION OF ENGINEERING
PROJECT GEOLOGY SECTION
STATE WATER FACILITIES

SAN JOAQUIN DELTA
IN-DELTA STORAGE
ISOPACH MAP, ORGANIC & SOFT SOILS
BACON ISLAND

RELEASE DATE: 1/8/03
SHEET No. 1 OF 2
PLATE 4

w:\Users\In Delta Storage\bacon_0_ISOPACH.dgn

WEBB TRACT

CONTRA COSTA COUNTY

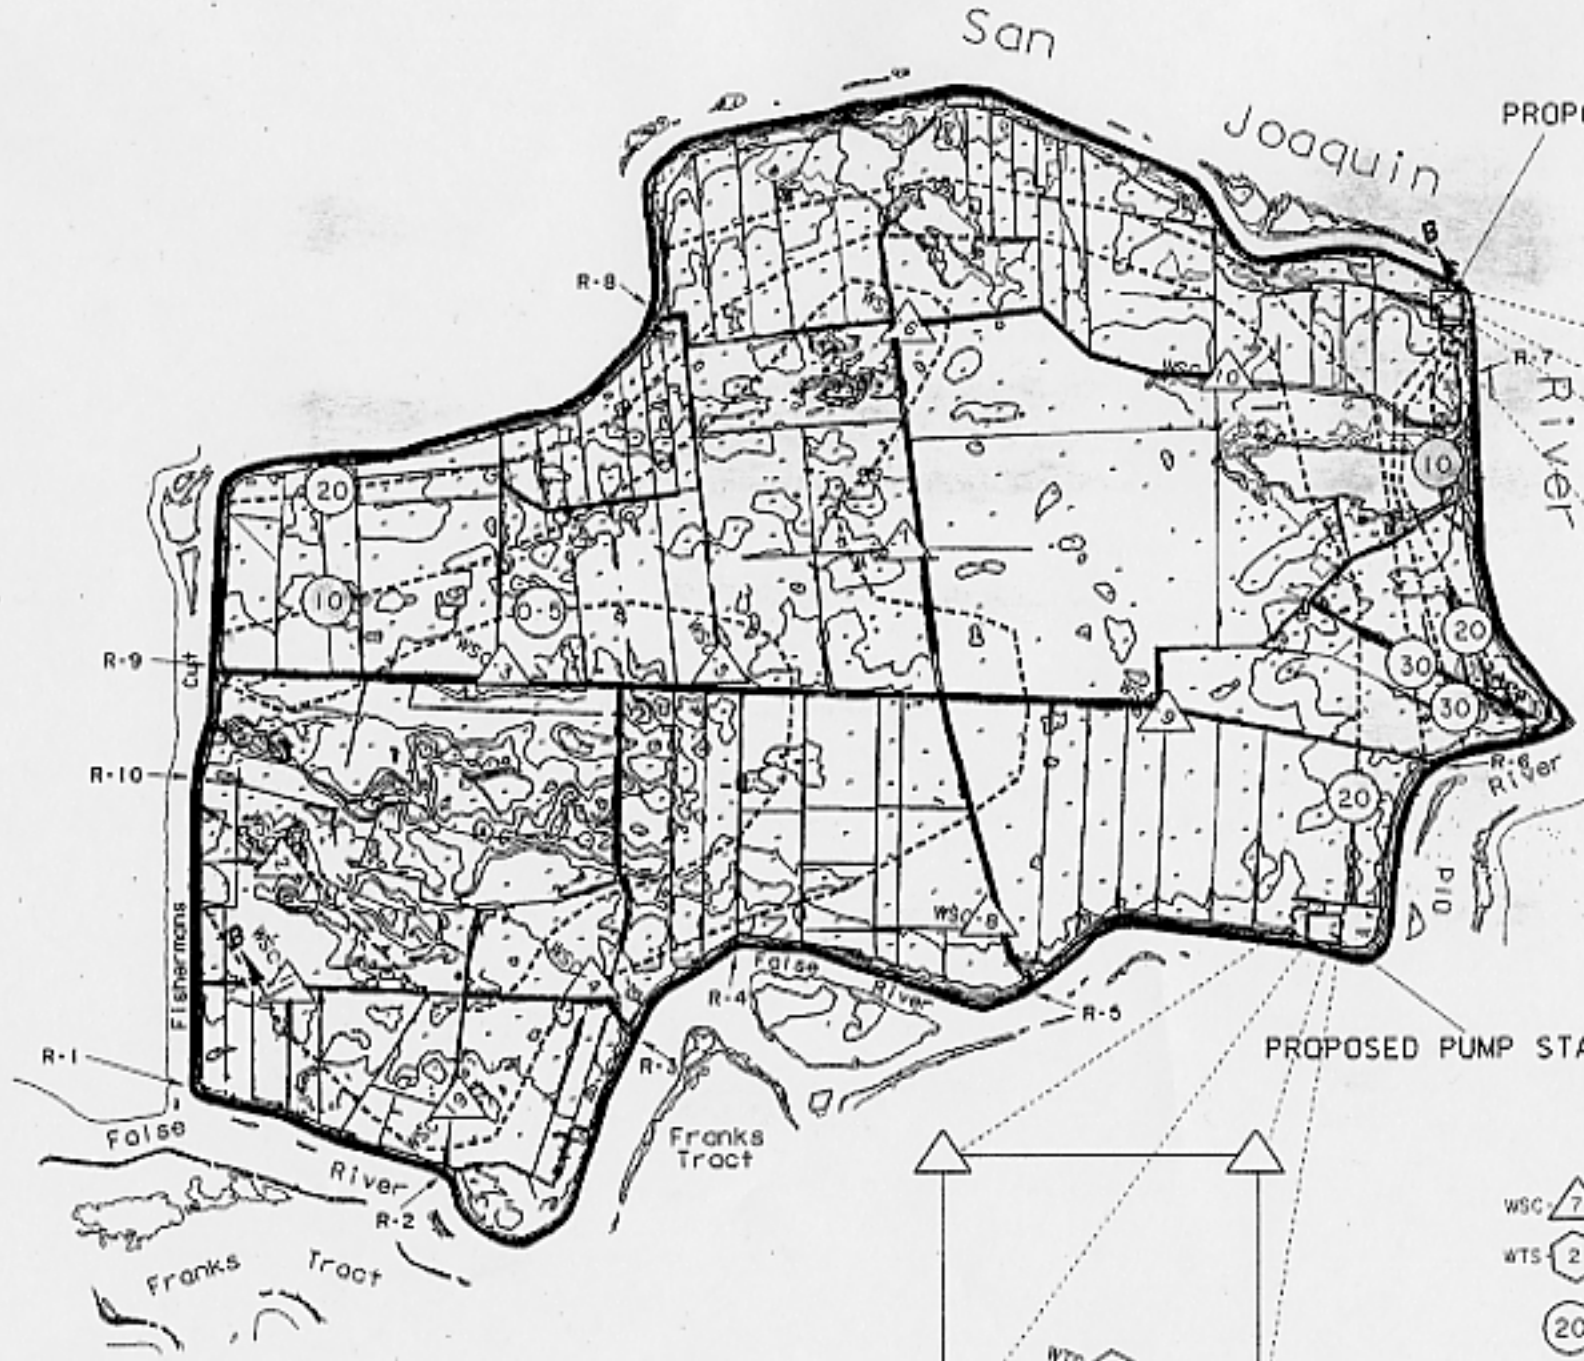

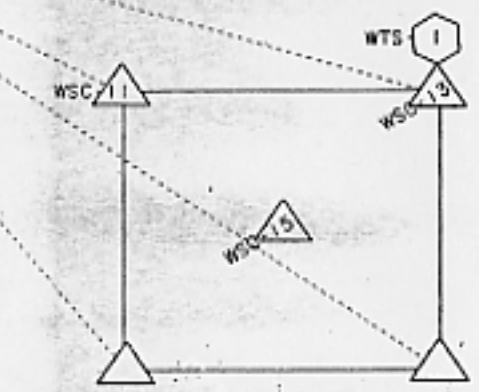

TYPICAL EXPLORATION
LAYOUT AT PROPOSED PUMP STATION 1

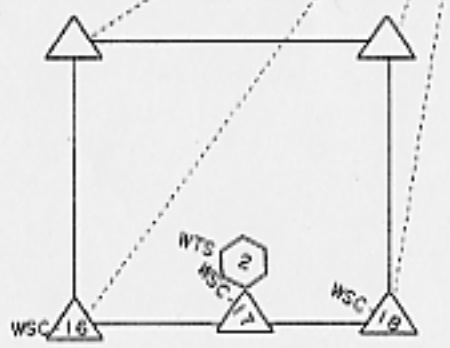

TYPICAL EXPLORATION
LAYOUT AT PROPOSED PUMP STATION 2

EXPLANATION

- WSC 7 — CPT HOLE LOCATION AND NUMBER
- WTS 2 — DRILL HOLE LOCATION AND NUMBER
- (20) — ISOPACH LINES, DEPTH TO SURFACE OF INORGANIC, POTENTIAL BORROW MATERIAL.
- R-4 — ACCESS ROAD NUMBER AND LOCATION
- B B — LOCATION OF CROSS SECTION

NOTES:
ISOPACH LINES FROM 2001 CPT DATA AND 2002 PHASE I CPT AND PHASE II BOREHOLE DATA.

REV.	DATE	DESCRIPTION

DRAWING SCALES
0 1000 3000 5000
SCALE OF FEET

GEOLOGY REPORT No. 94-00-20
CONSTRUCTION SPEC. No.
GEOLOGY DRAWING No. PG-FS5-07

GEOLOGIC MAPPING AND/OR LOGGING BY: 1 TIM TODD
2
DRAWING PREPARED BY: TIM TODD DATE: 12-3-02

STATE OF CALIFORNIA
THE RESOURCES AGENCY
DEPARTMENT OF WATER RESOURCES
DIVISION OF ENGINEERING
PROJECT GEOLOGY SECTION
STATE WATER FACILITIES

SAN JOAQUIN DELTA
IN-DELTA STORAGE
ISOPACH MAP, ORGANIC & SOFT SOILS
WEBB TRACT

RELEASE DATE: 1/8/03
SHEET No. 2 OF 2
PLATE 4

a:\Users\In Delta Storage\webb_0.ISOPACH.dgn